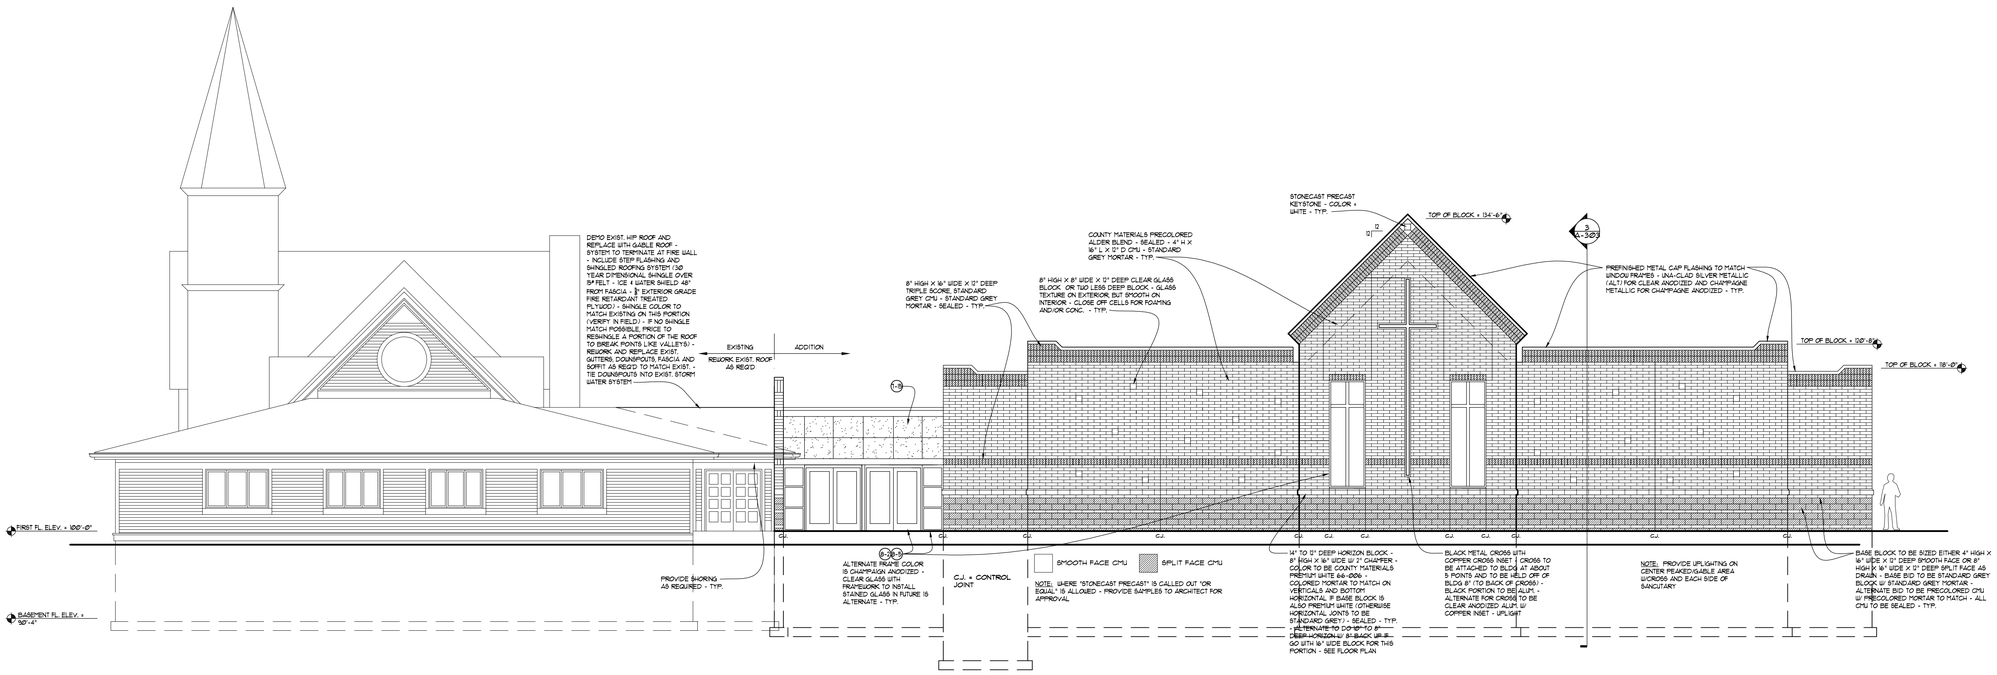

0 4' 8' 16'

SCALE: 1/8" = 1'-0"

EAST ELEVATION 1/8" = 1'-0"

MSI GENERAL

ARCHITECTS
CONTRACTORS
ENGINEERS
MANAGERS

Revisions:

All work to be completed as shown, and in accordance with the latest edition of the MSI General Master Specification

MSI General
Corporation
P.O. Box 7
Oconomowoc
Wisconsin
53066
262.367.3661
Fax 262.367.2764
Estimating
262.367.3662
www.msigeneral.com

Single Source Responsibility ™

Project Address:

Proposed Addition for the Franksville United Methodist Church
10402 Northwestern Avenue
Franksville, Wisconsin

Date: 02.07.2008

Drawn By: Allan L. Tetrault

Sheet Title:

EXTERIOR ELEVATIONS

Sheet Number:

A-201-1

Project Number:

P9223